PROPOSED GROUND FLOOR PLAN 1:100
TOTAL FLOOR AREA: 275SQM / 2960SQFT
TOTAL GROSS FOOTPRINT: 224SQM

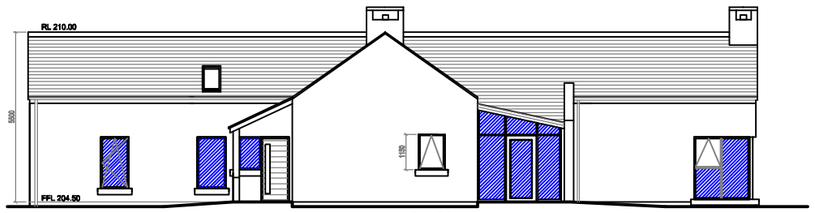

PROPOSED SIDE ELEVATION 1:100

Escape Windows:-
Window to be Designed to Allow Escape & Comply with Technical Booklet E Section 1.9

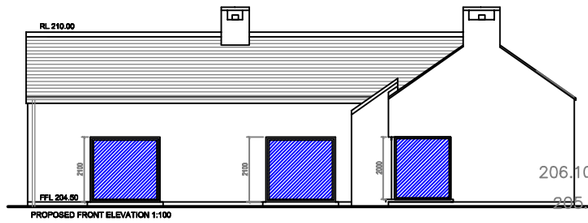

PROPOSED FRONT ELEVATION 1:100

Notes :-
Fit All Windows Openings to Ground Floor Level with Restrictors to Allow Max. Opening of 100mm to Protect Against Collision of Opening Lights

All Areas of Glass Hatched as Thus to be Fitted with Glazing to Comply with safe Breakage as Defined in BS 6202 : 1991

PROPOSED REAR ELEVATION 1:100

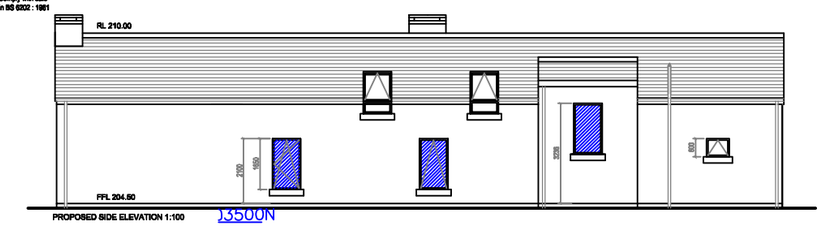

PROPOSED SIDE ELEVATION 1:100

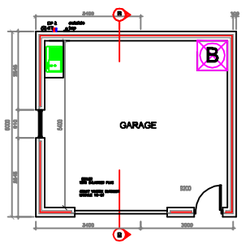

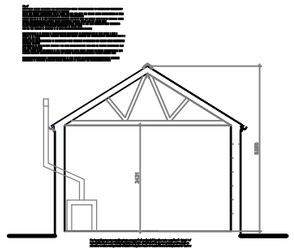
SECTION B-B

PROPOSED GARAGE PLAN
TOTAL FLOOR AREA:31.8SQM

PROPOSED FRONT ELEVATION

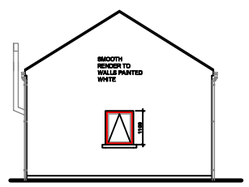

PROPOSED SIDE ELEVATION

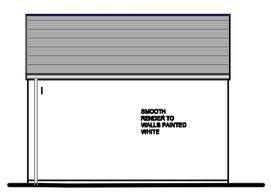

PROPOSED REAR ELEVATION

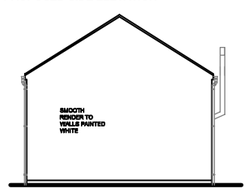

PROPOSED SIDE ELEVATION

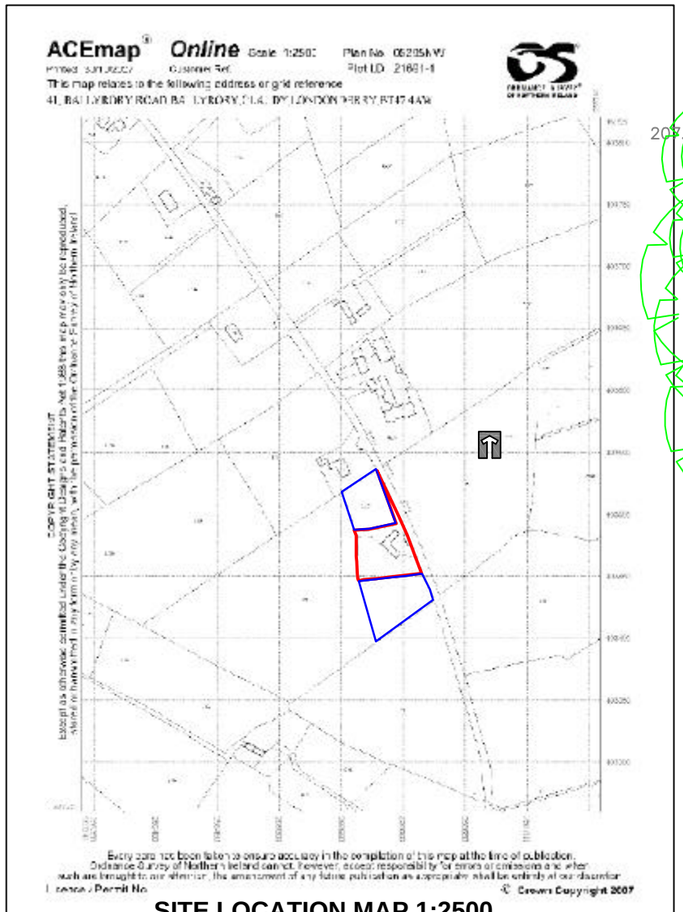

SITE LOCATION MAP 1:2500

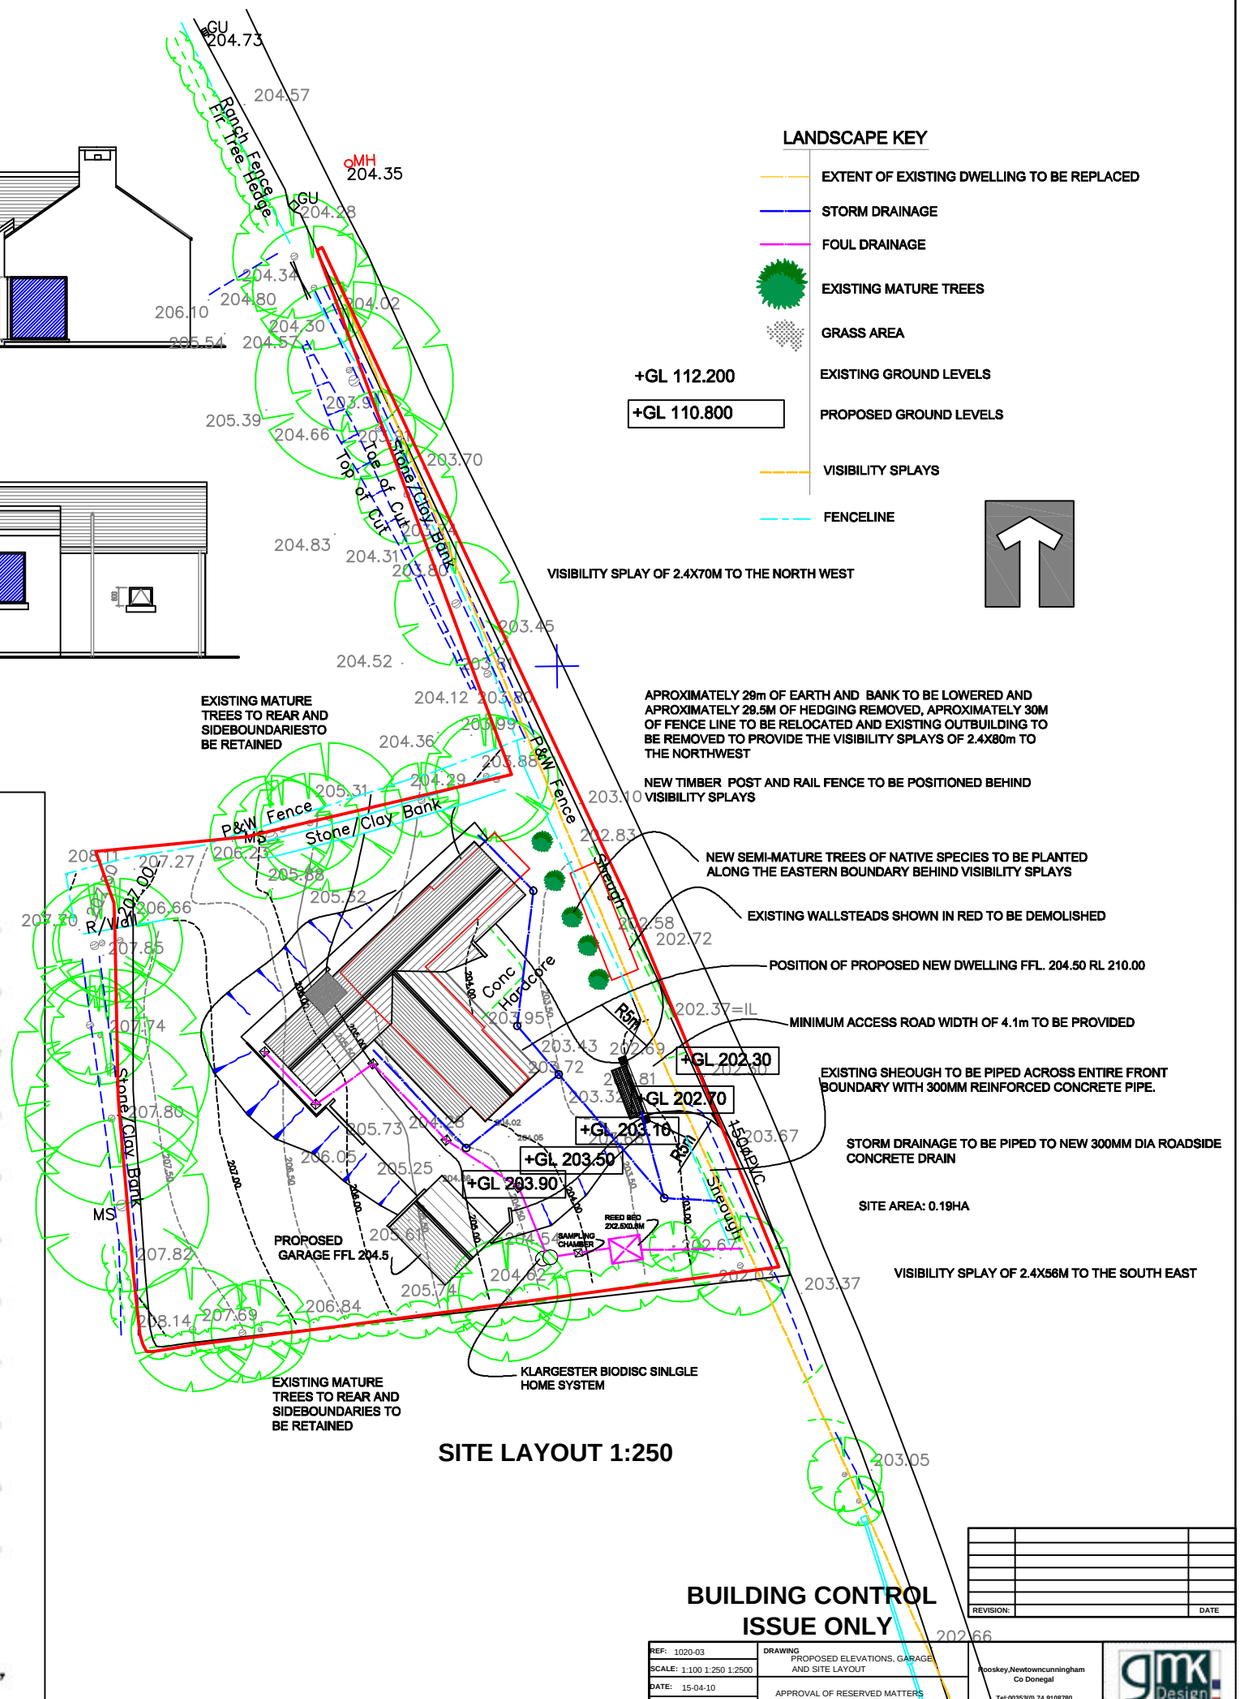

SITE LAYOUT 1:250

BUILDING CONTROL ISSUE ONLY

REVISION:	DATE

REF: 1020-03	DRAWING: PROPOSED ELEVATIONS, GARAGE AND SITE LAYOUT
SCALE: 1:100 1:250 1:2500	
DATE: 15-04-10	APPROVAL OF RESERVED MATTERS APPLICATION FOR MR CORNELIUS WARD
DRAWN BY: GMK	

WRITTEN DIMENSIONS TO BE TAKEN IN PREFERENCE TO SCALED DIMENSIONS

Rooskey,Newtowncunningham
Co Donegal
Tel:00353(0) 74 9108780
E-mail studio@gmkdesign.com