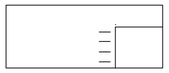

FRONT ELEVATION.

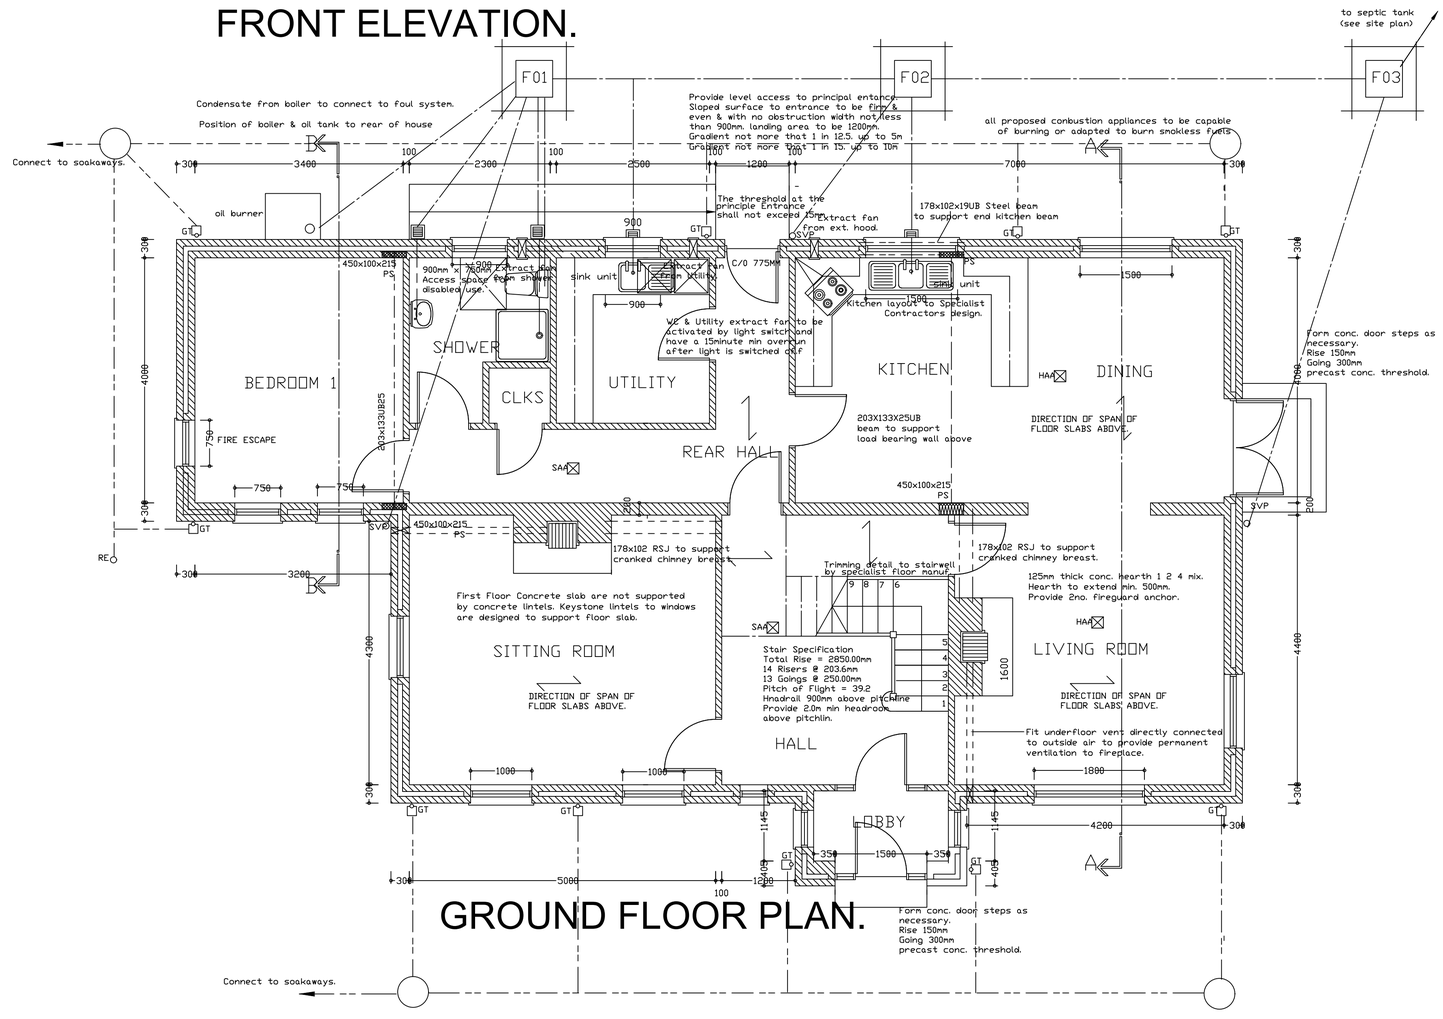
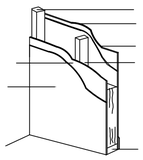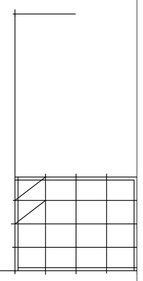
GROUND FLOOR PLAN.