PAC 1

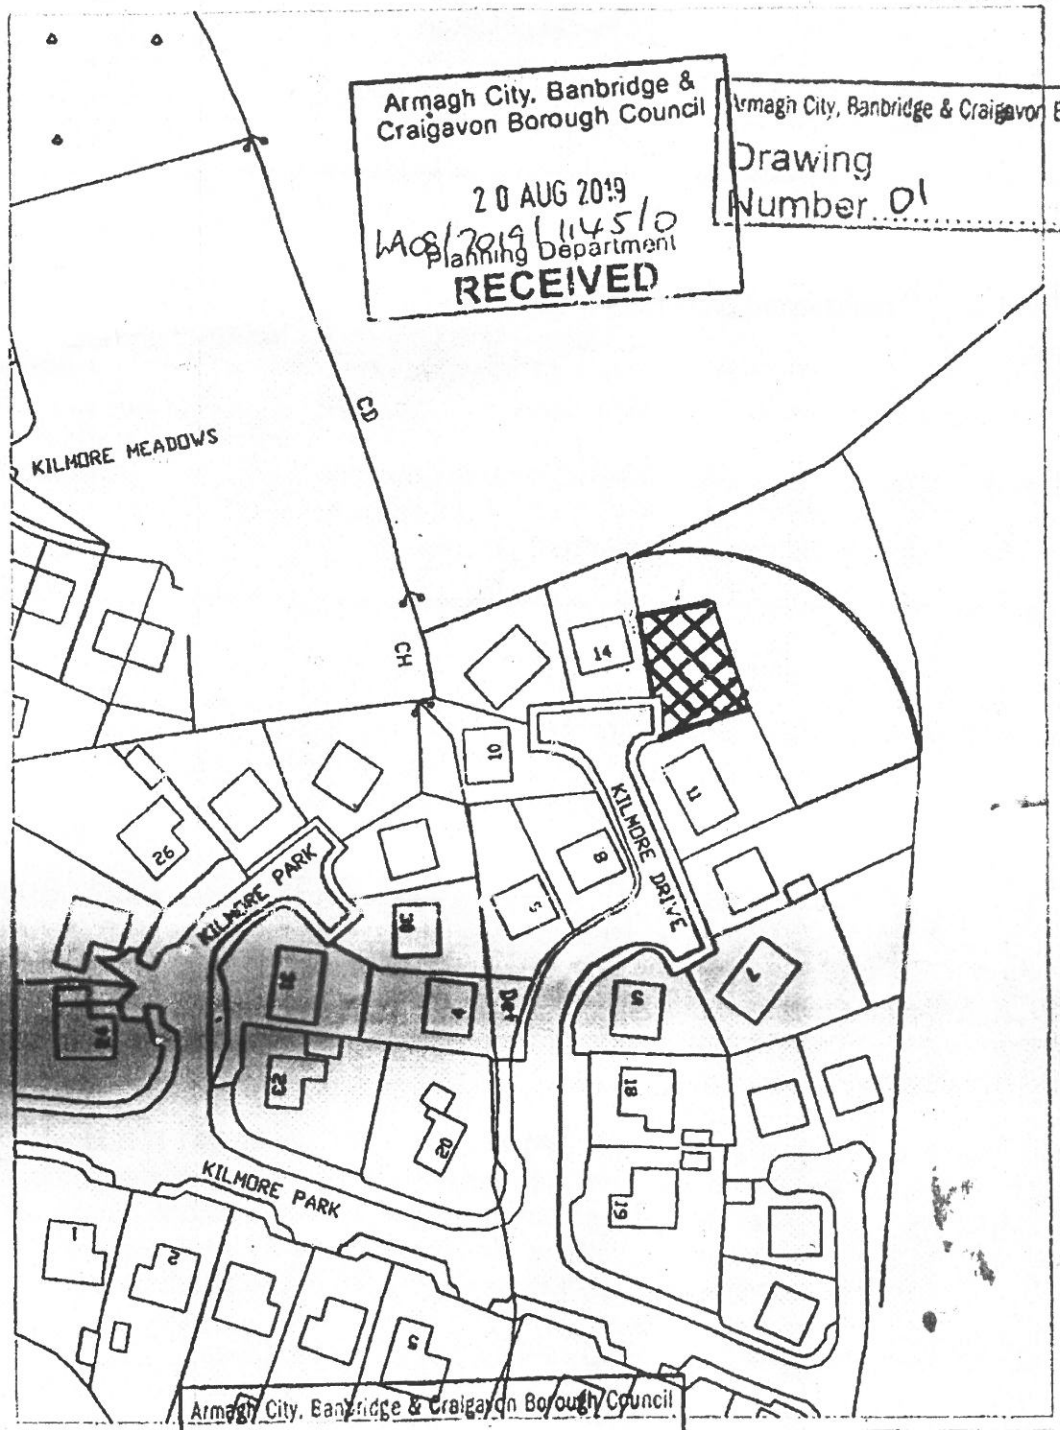

Armagh City, Banbridge & Craigavon Borough Council
20 AUG 2019
LA08/2019/1145/0
Planning Department
RECEIVED

Armagh City, Banbridge & Craigavon Borough Council
Drawing Number 01

Armagh City, Banbridge & Craigavon Borough Council
Planning Act
(NI) 2011

REFUSED

For [illegible] on

[illegible] LA08/2019/1145/0
25.09.20

DAVID McMASTER
ARCHITECT

Proposed dwelling at
Kilmore Drive
Kilmore
Armagh

Site location Plan

1:1250
August 2019
19 141 SP01
DMcM