GROUND FLOOR PLAN

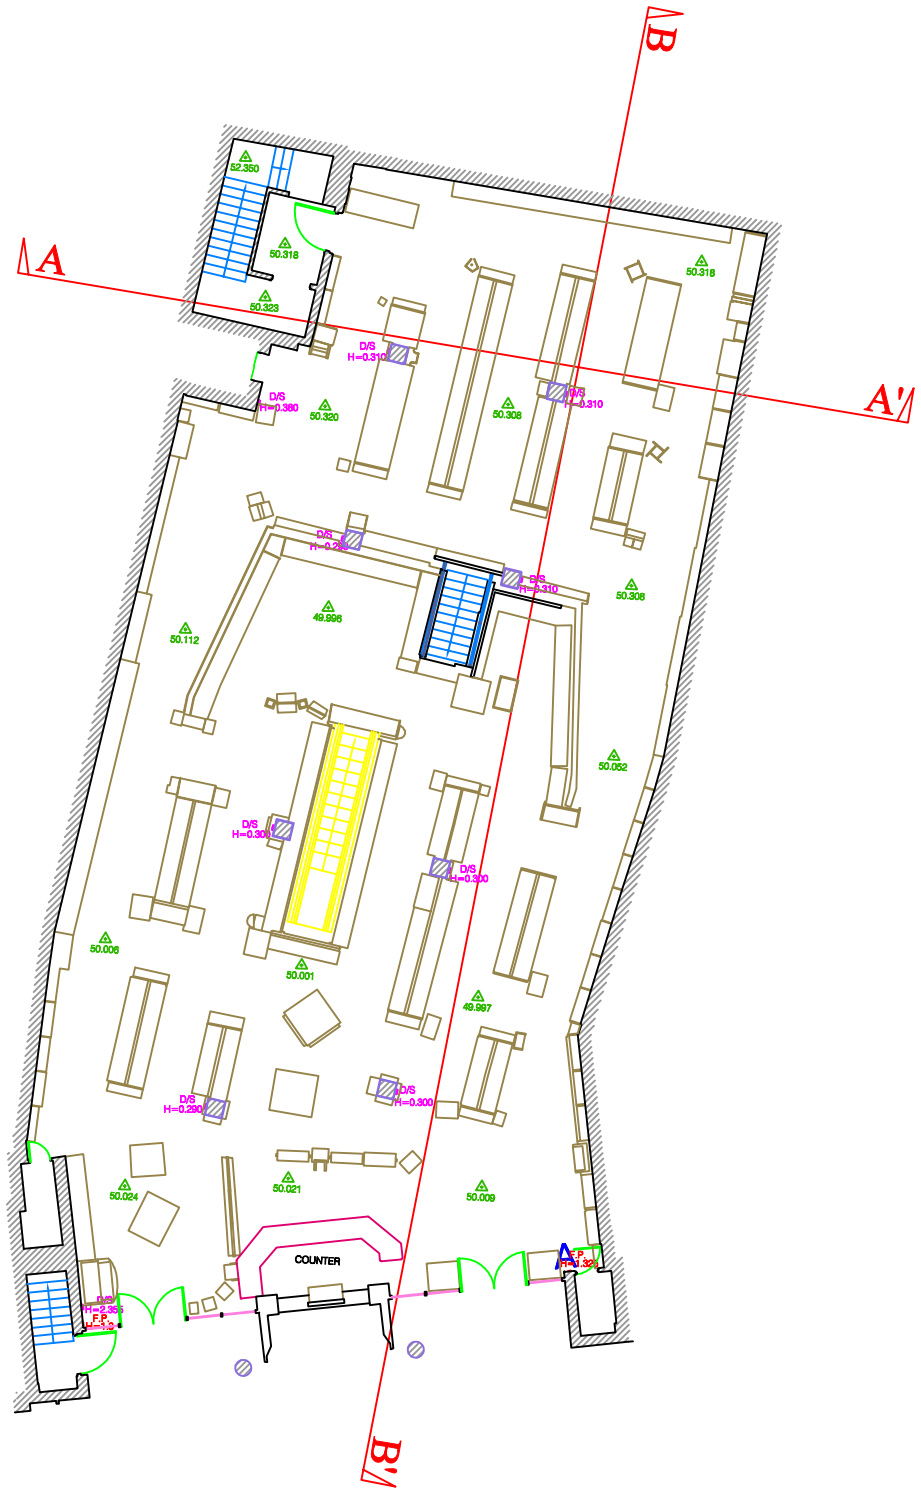

FIRST FLOOR PLAN
Note: X - 30M

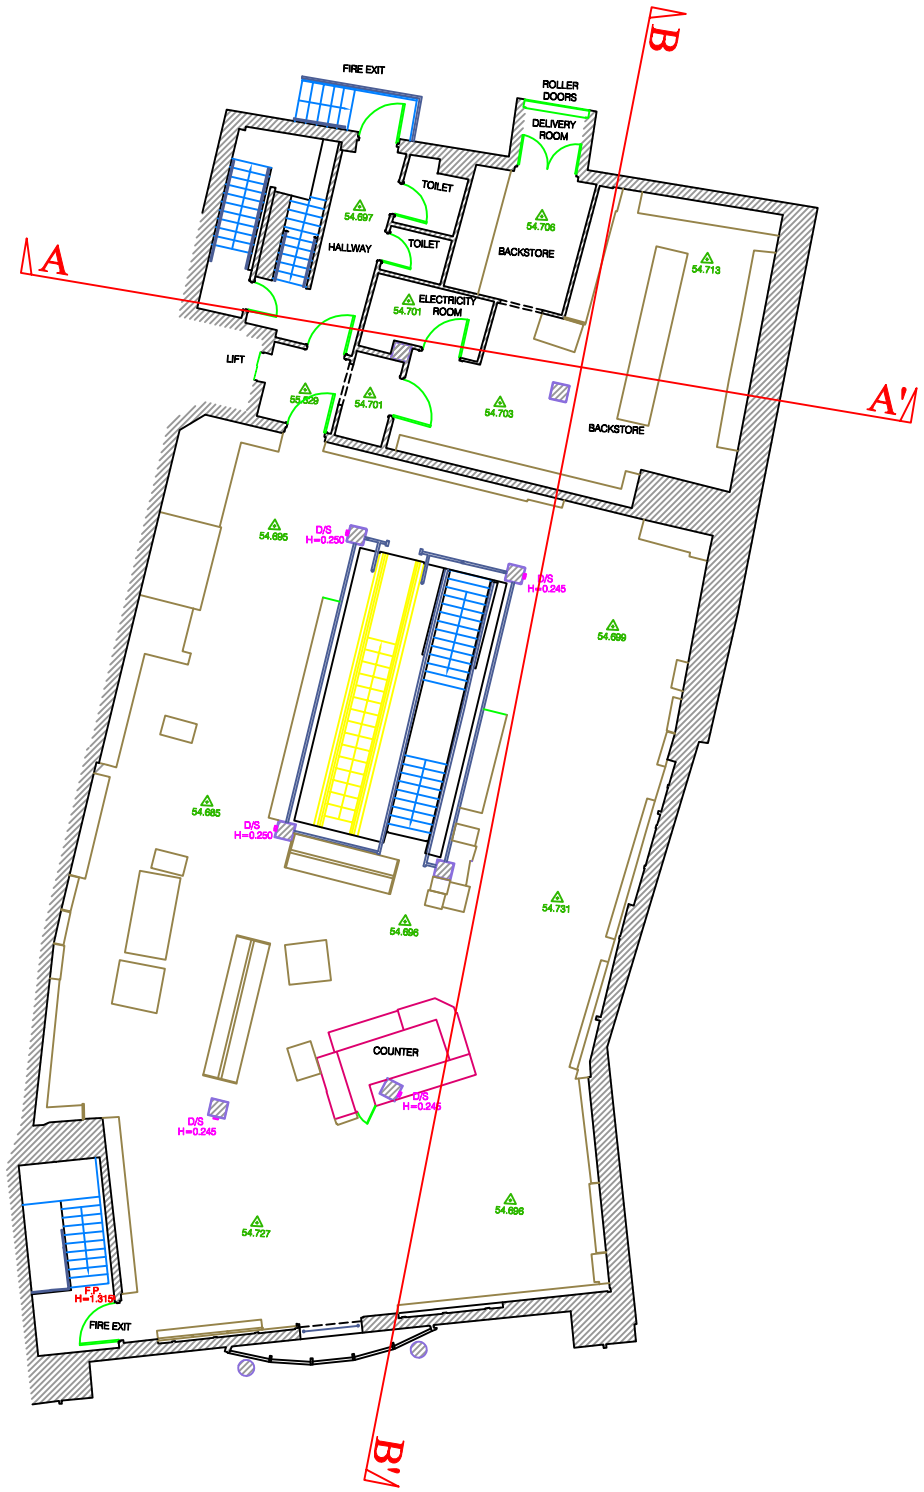
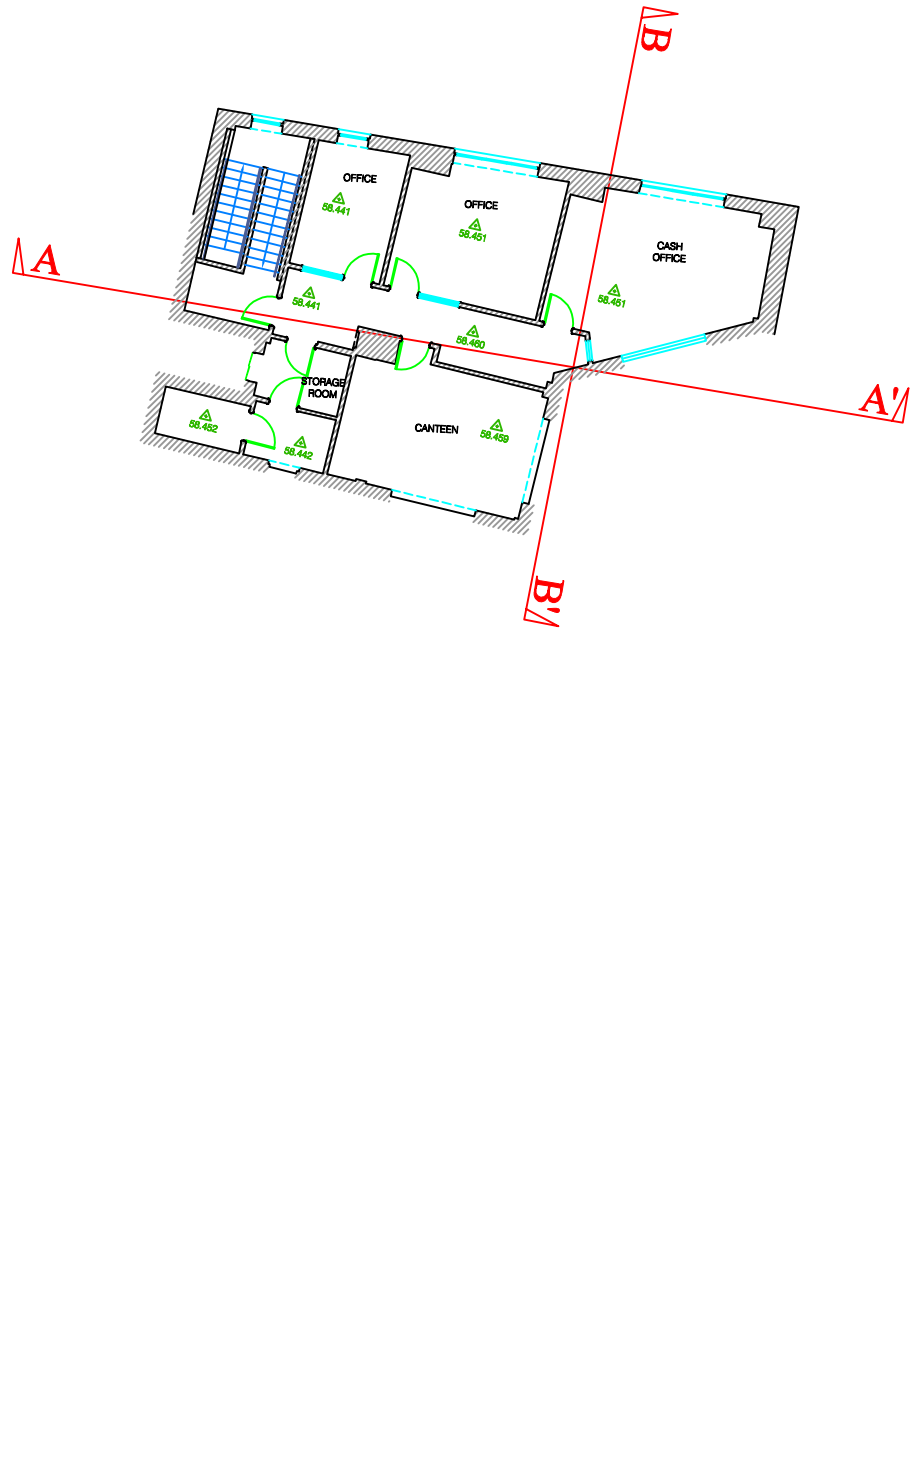
SECOND FLOOR PLAN
Note: X - 60M