Proposed 6no semi-detached dwellings at Baroney Road, Mountfield

planting schedule

SPECIES		NUMBER	SPACING (Metres)	TYPE	SPEC
CB Fagus sylvatica 'Riversii'	Copper Beech	18			
C Prunus avium 'Plena'	Flowering Cherry	6	3.0 - 6.0	RB	TS
W Fraxinus excelsior	Ash	4	various	RB	LS
K Betula pendula 'Dalecarlica'	Swedish Birch	6	3.0 - 6.0	RB	TS
L Sorbus aucuparia	Rowan	5	3.0 - 6.0	RB	TS

STOCK SIZES	Overall Height	Stem Height	Girth *
T = Transplant 0.1 - 0.6m	N/A	N/A	
Web = Whip A/B 0.6 - 1.2m	N/A	N/A	
FW = Feathered whip 1.2 - 3.0m	N/A		60mm
HS = Half standard 1.8 - 2.1m	1.2 - 1.4m		40-60mm
3/4S = 3/4 standard 2.1 - 2.4m	1.4 - 1.6m		60-80mm
LS = Light standard 2.4 - 2.7m	1.6 - 1.7m		60-80mm
S = Standard 2.7 - 3.0m	1.7 - 1.8m		80-100mm
TS = Tall standard 3.0 - 3.5m	1.8m min		80-100mm
SS = Selected std. 3.0 - 3.5m	1.8m min		100-120mm
HeS = Heavy standard 3.5 - 4.2m	1.8m min		120-140mm
XHSa = Extra hvy std A 4.2 - 4.5m	1.8m min		140-160mm
XHSb = Extra hvy std B 4.5 - 5.4m	1.8m min		160-180mm
XHSc = Extra hvy std C 5.4 - 6.0m	1.8m min		180-200mm
SMa = Semi mature A 6.0 - 6.5m	1.8m min		200mm min
SMb = Semi mature B 6.5 - 8.0m	1.8m min		200mm min

* Girth measured at 1m above ground (except for feathered whips)

PLANTING TIMES

BARE ROOTED PLANTS : November to March.

ROOT BALLED PLANTS : November to March.

CONTAINER GROWN PLANTS : Any time providing soil conditions are suitable and weather conditions are not extreme.

CG = Container grown
RB = Root balled
BR = Bare rooted

boundary details

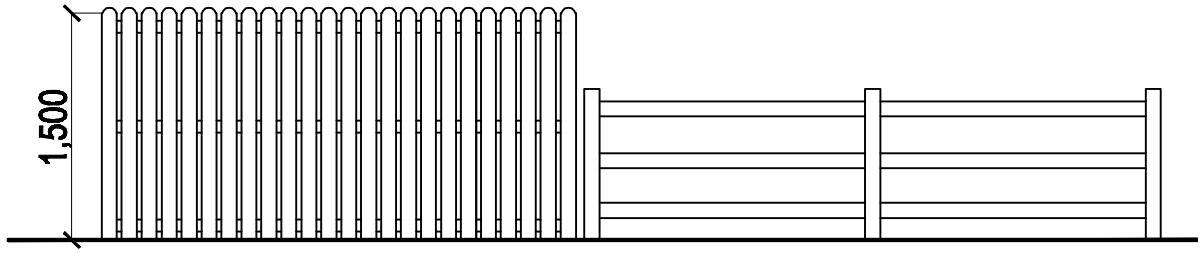

1.5m high close boarded fence & 1.0m high post & rail fence

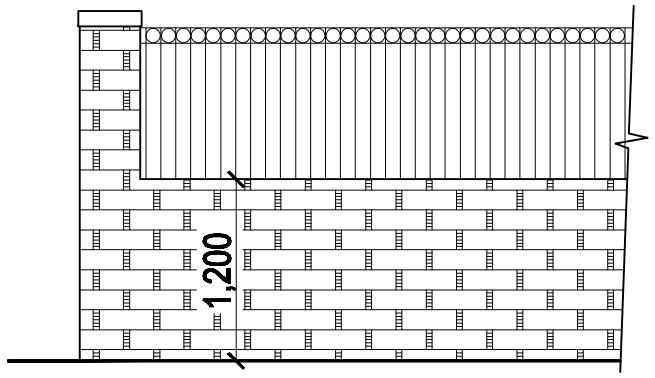

1.2m high Acheston & Glover wall with mild steel railings

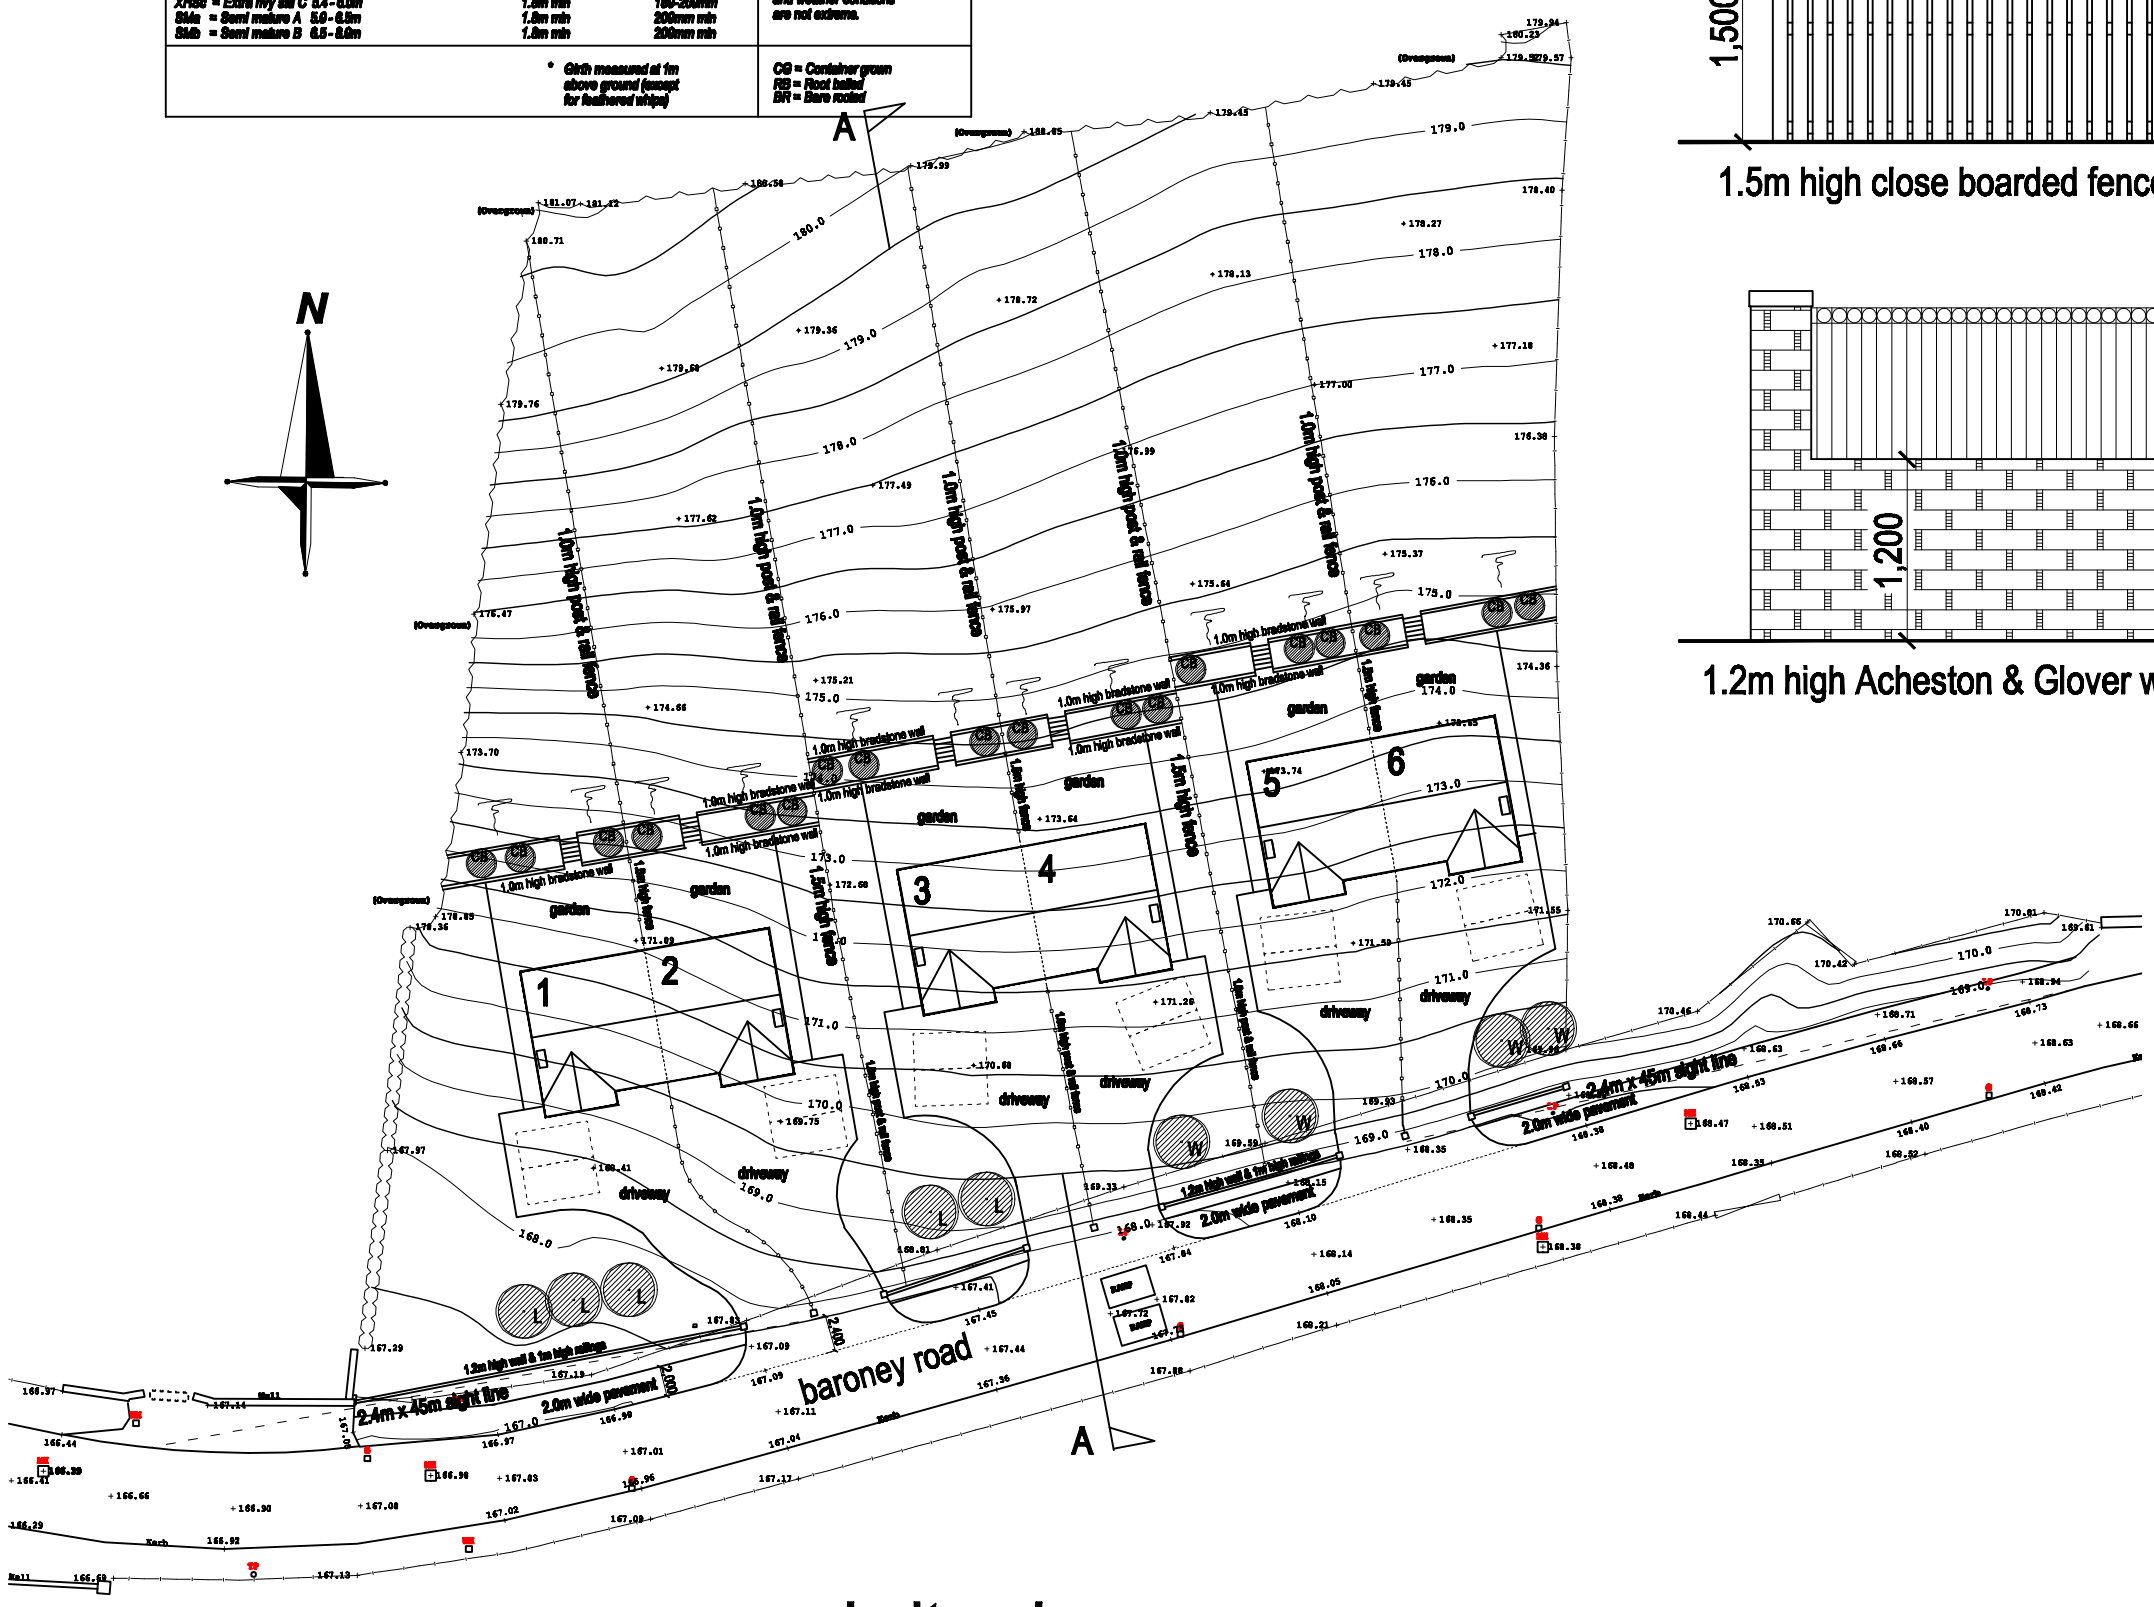

proposed site plan scale 1:500

notes: all dimensions to be checked on site by main contractor before work commences

client	Pleasant Developments
contract	proposed dwellings
location	Adjacent to 4 Baroney Road, Mountfield, Co. Tyrone
drawing title	planning layout

job no	drawing no	scale(s)	drawn by	date
987	pl-02	1:500 1:50	dmm / dk / jjd	Jan 2019

dan mc nulty
CHARTERED ARCHITECT
4 dergmoney court, omagh, co.tyrone, bt78 1ha
t. 028 8225 8335 f. 028 8225 8335 m. 07767 860208
www.danmcnulty.com
e. info@danmcnulty.com