FRONT ELEVATION

REAR ELEVATION

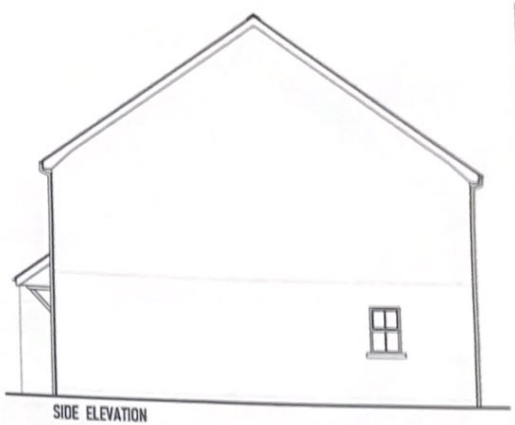

SIDE ELEVATION

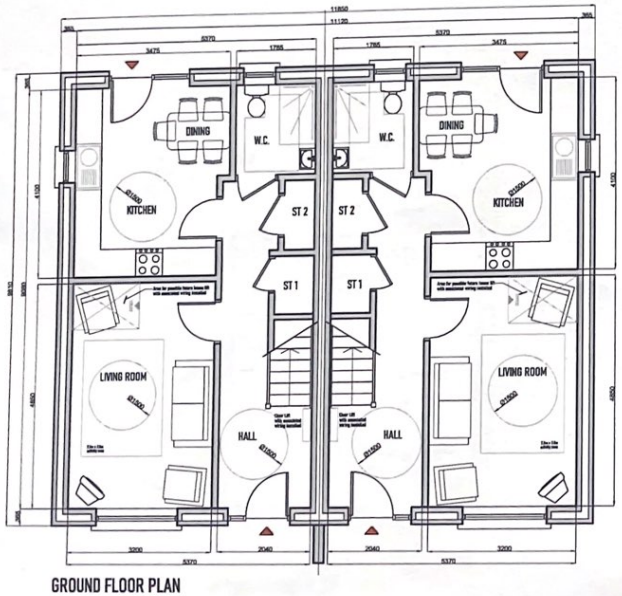

GROUND FLOOR PLAN

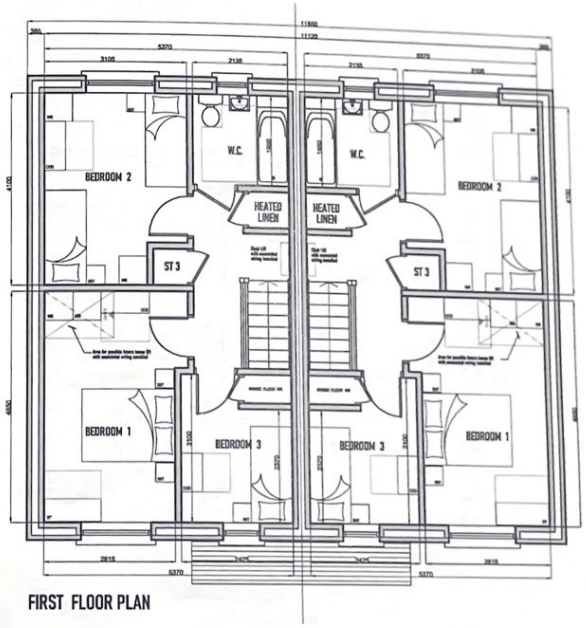

FIRST FLOOR PLAN

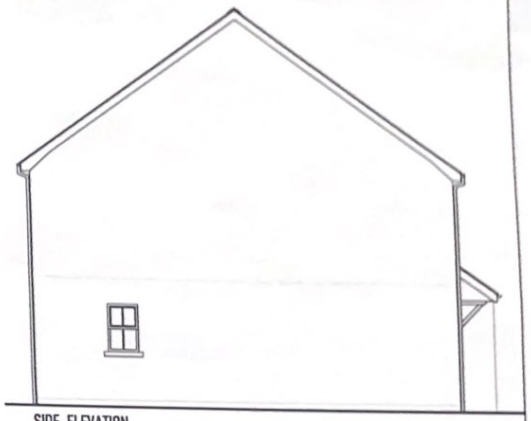

SIDE ELEVATION

PROPOSED FINISHES :

ROOF:	Non Profiled Concrete Roof Tiles (Black)
WALLS:	Painted External Render
WINDOWS & DOORS:	Double Glazed uPVC Frames
RAINWATER GOODS:	uPVC eaves gutters & downpipes

REVISION	DESCRIPTION	DATE

© All rights reserved.
All drawings and written material remain conditions original and unpublished work of Liam Milling and may not be reproduced, used or disclosed without the written consent.

Figured dimensions in all cases shall be taken in preference to those to scale. All dimensions to be checked in case-fitting of fabricated items immediately. All dimensions to be verified by contractor/builder on site prior to use works.

LIAM MILLING
ARCHITECTURAL DESIGN
40 Connaught Road, Killeen, Co. Dowe, R734 4XL
T: 07862 094 348 E: liam.milling@gmail.com

Project
Private Housing Development
138 Glassdrumman Road, Annalong
Co. Down, BT34 4QL

Client
NDLC Limited

Scale: 1:100 @ A3
Date: September 2023

Drawing Title: Proposed Plans
Proposed Floorplans

Dwg. No. 002

2 BEDROOM SEMI- DETACHED HOUSES - Type A (Site Nos. 1 - 4 incl.)