Apartments - Site Nos. 4 & 7

House Type "A" - Site No. 5

FRONT ELEVATION

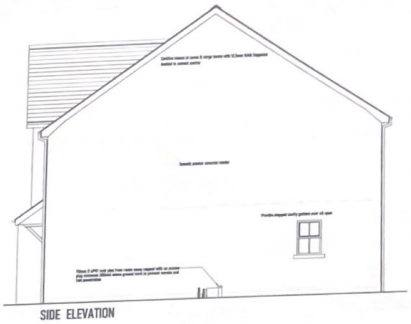

SIDE ELEVATION

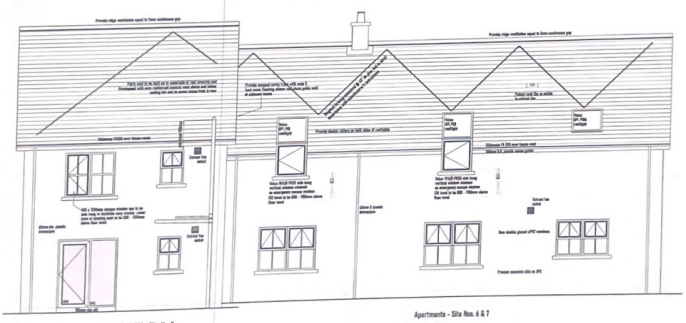

House Type "A" - Site No. 5

Apartments - Site Nos. 4 & 7

REAR ELEVATION

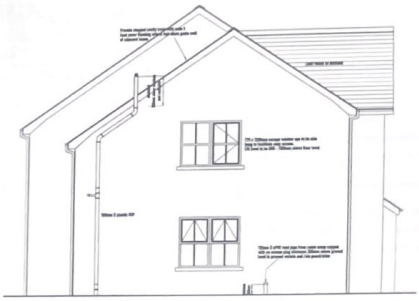

SIDE ELEVATION

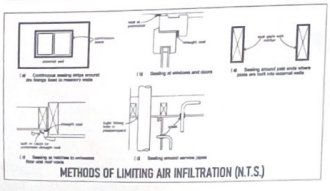

METHODS OF LIMITING AIR INFILTRATION (N.T.S.)

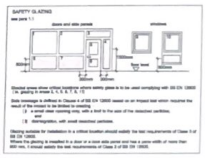

SEMI- DETACHED HOUSE & APARTMENTS
( Site Nos. 6 & 7 incl.)

| NUMBER | DESCRIPTION | DATE |
|---|---|---|

© All drawings and architectural designs remain the copyright of HAM MILLING ARCHITECTURAL DESIGN and may not be reproduced, used or disclosed without the written consent.

Figured dimensions or bold scales shall be taken in preference to scales by rule. All dimensions are to be checked on site before the commencement of any work. All discrepancies to be notified to HAM MILLING ARCHITECTURAL DESIGN before proceeding.

HAM MILLING
ARCHITECTURAL DESIGN
40 Donnaughan Road, Killead, Co. Down, BT40 4SL
T: 07967 554 048 E: ham.milling@gmail.com

Project:
Private Housing Development - Site Nos 1-7 Incl
Mill Court, Dawsonstown Road, Moiraverow,
Ahoghill, Co. Down, BT42 4NW

Client:
NDLC Limited

Scale: 1:50 @ A1

Date: April 2024

Drawing Title: Proposed Elevations

Dwg. No: 010