4 Badoney Cottages
Dromore, Omagh
BT78 3BD

External Measurements

Built

Area:- 10.34 x 7.09 = **73.31**

Room Heights:- **2.41**

HLP:- 10.34+7.09+10.34
Total 27.77m
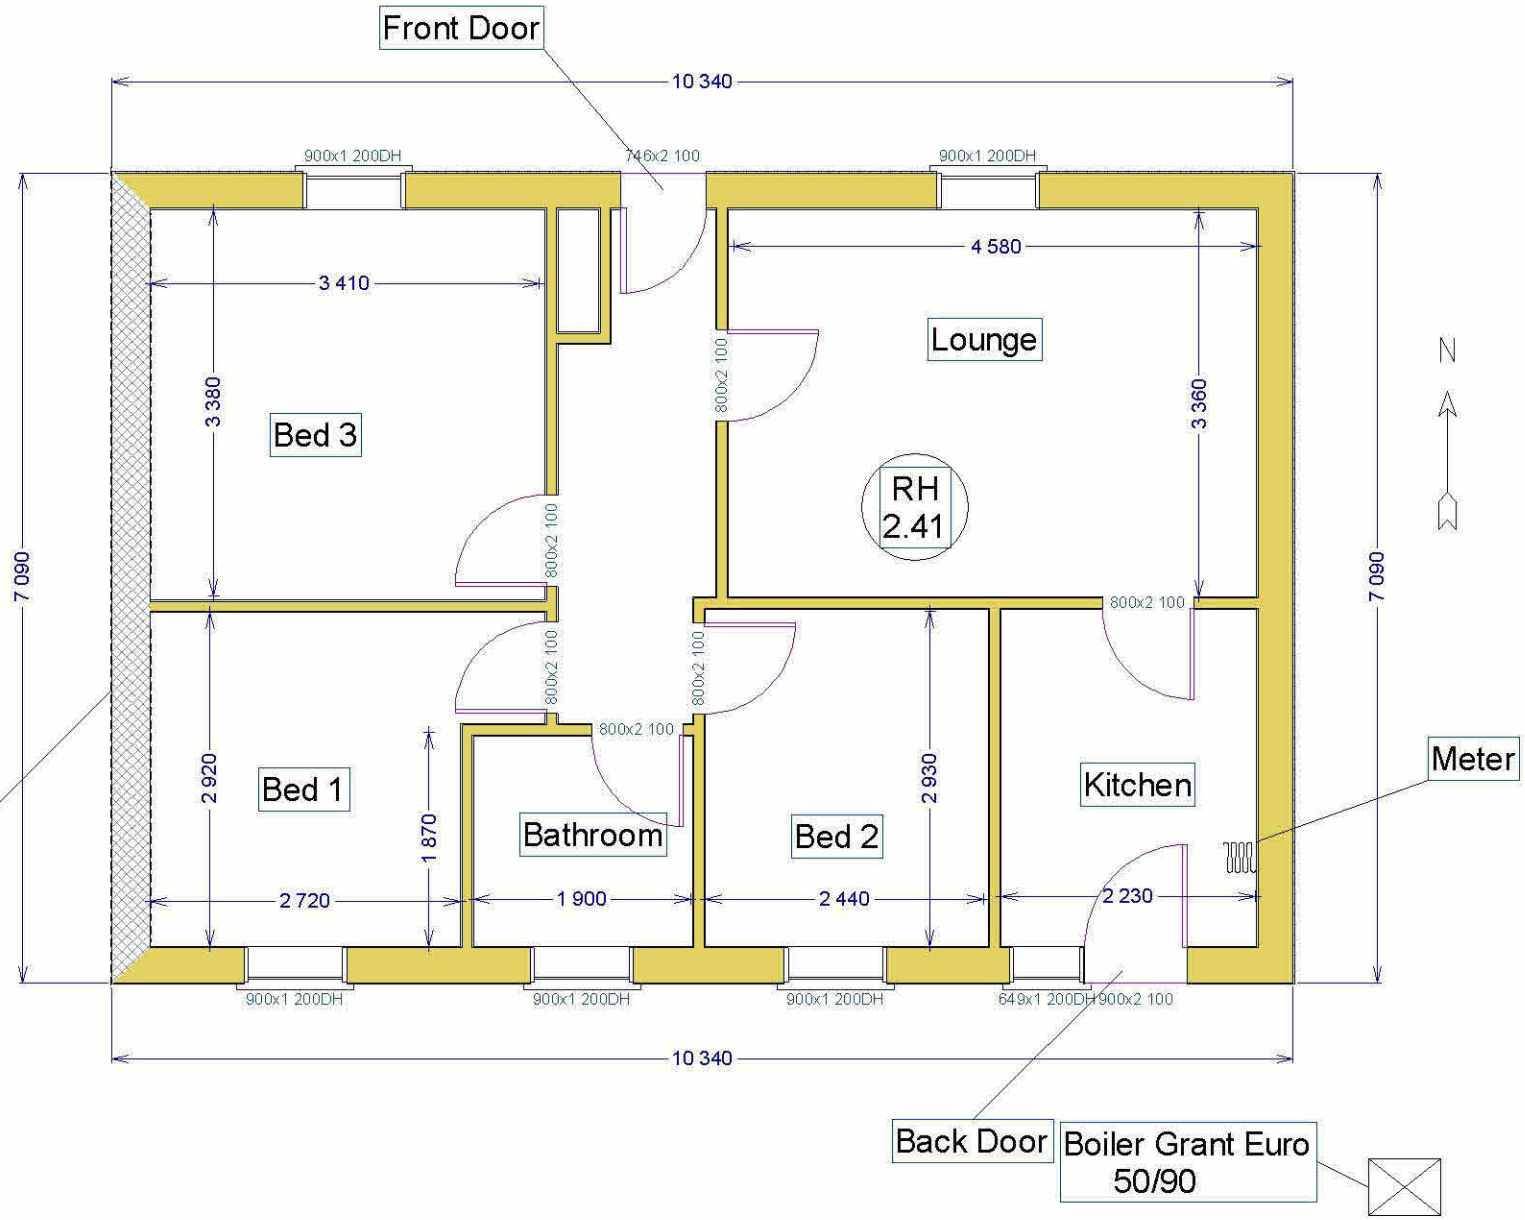
Party Wall:- **7.09m**